1
A201

## WEST ELEVATION

SCALE = 1/8"=1'-0"

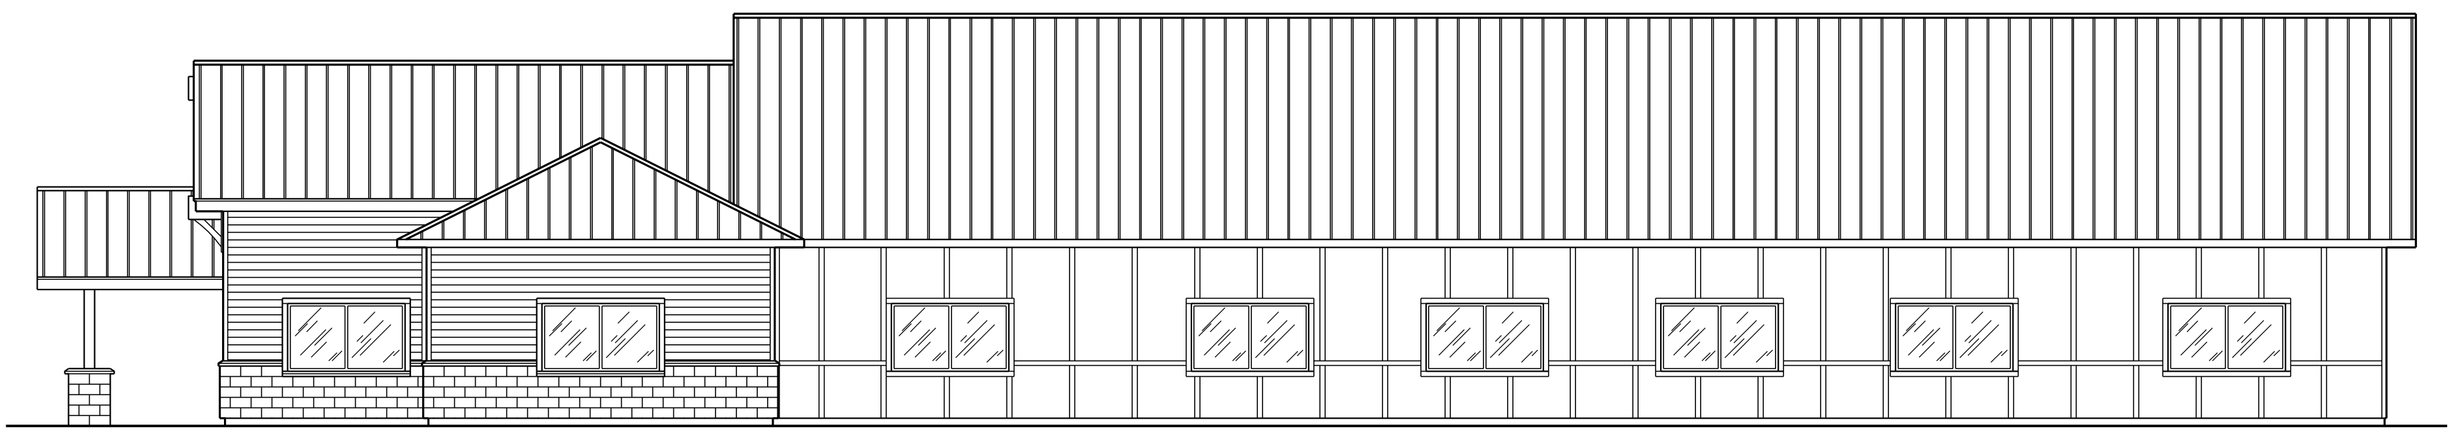

2
A201

## NORTH ELEVATION
## SOUTH ELEVATION SIM.

SCALE = 1/8"=1'-0"

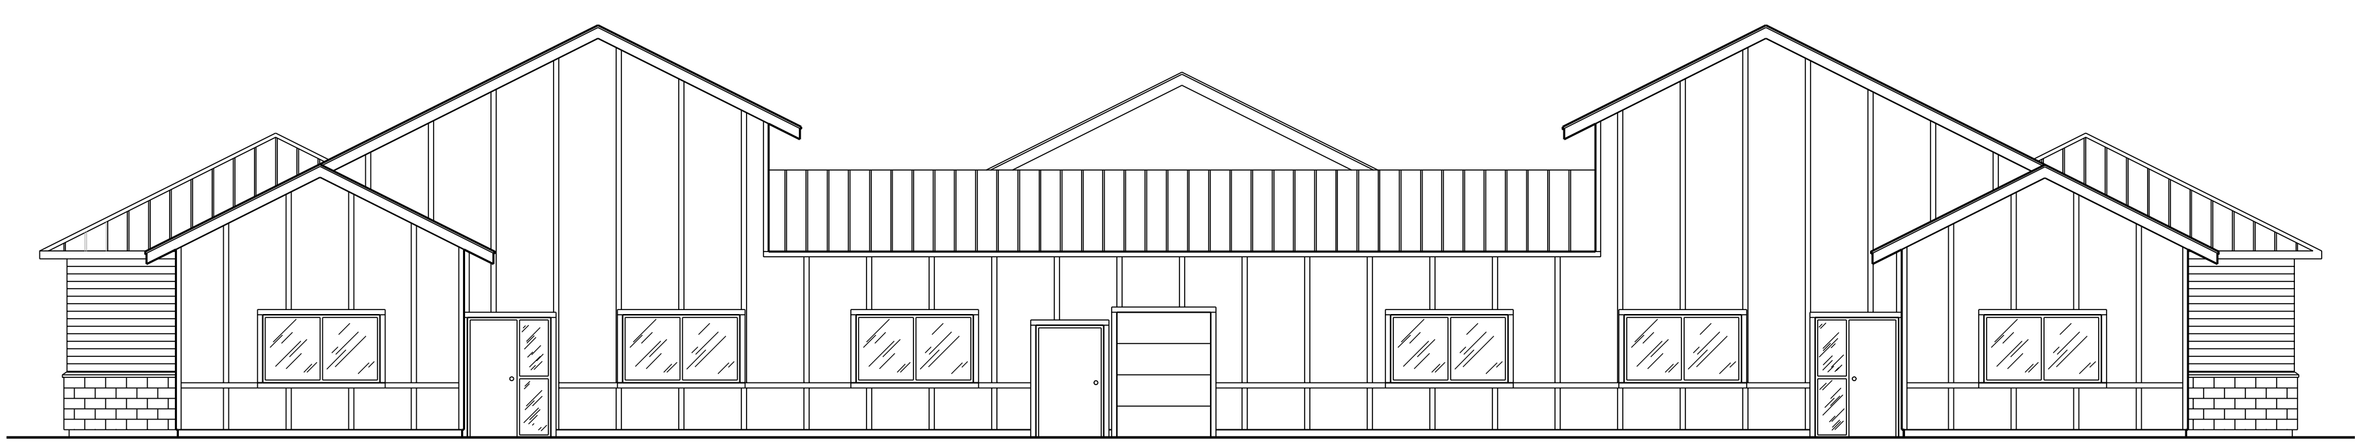

3
A201

## EAST ELEVATION

SCALE = 1/8"=1'-0"